


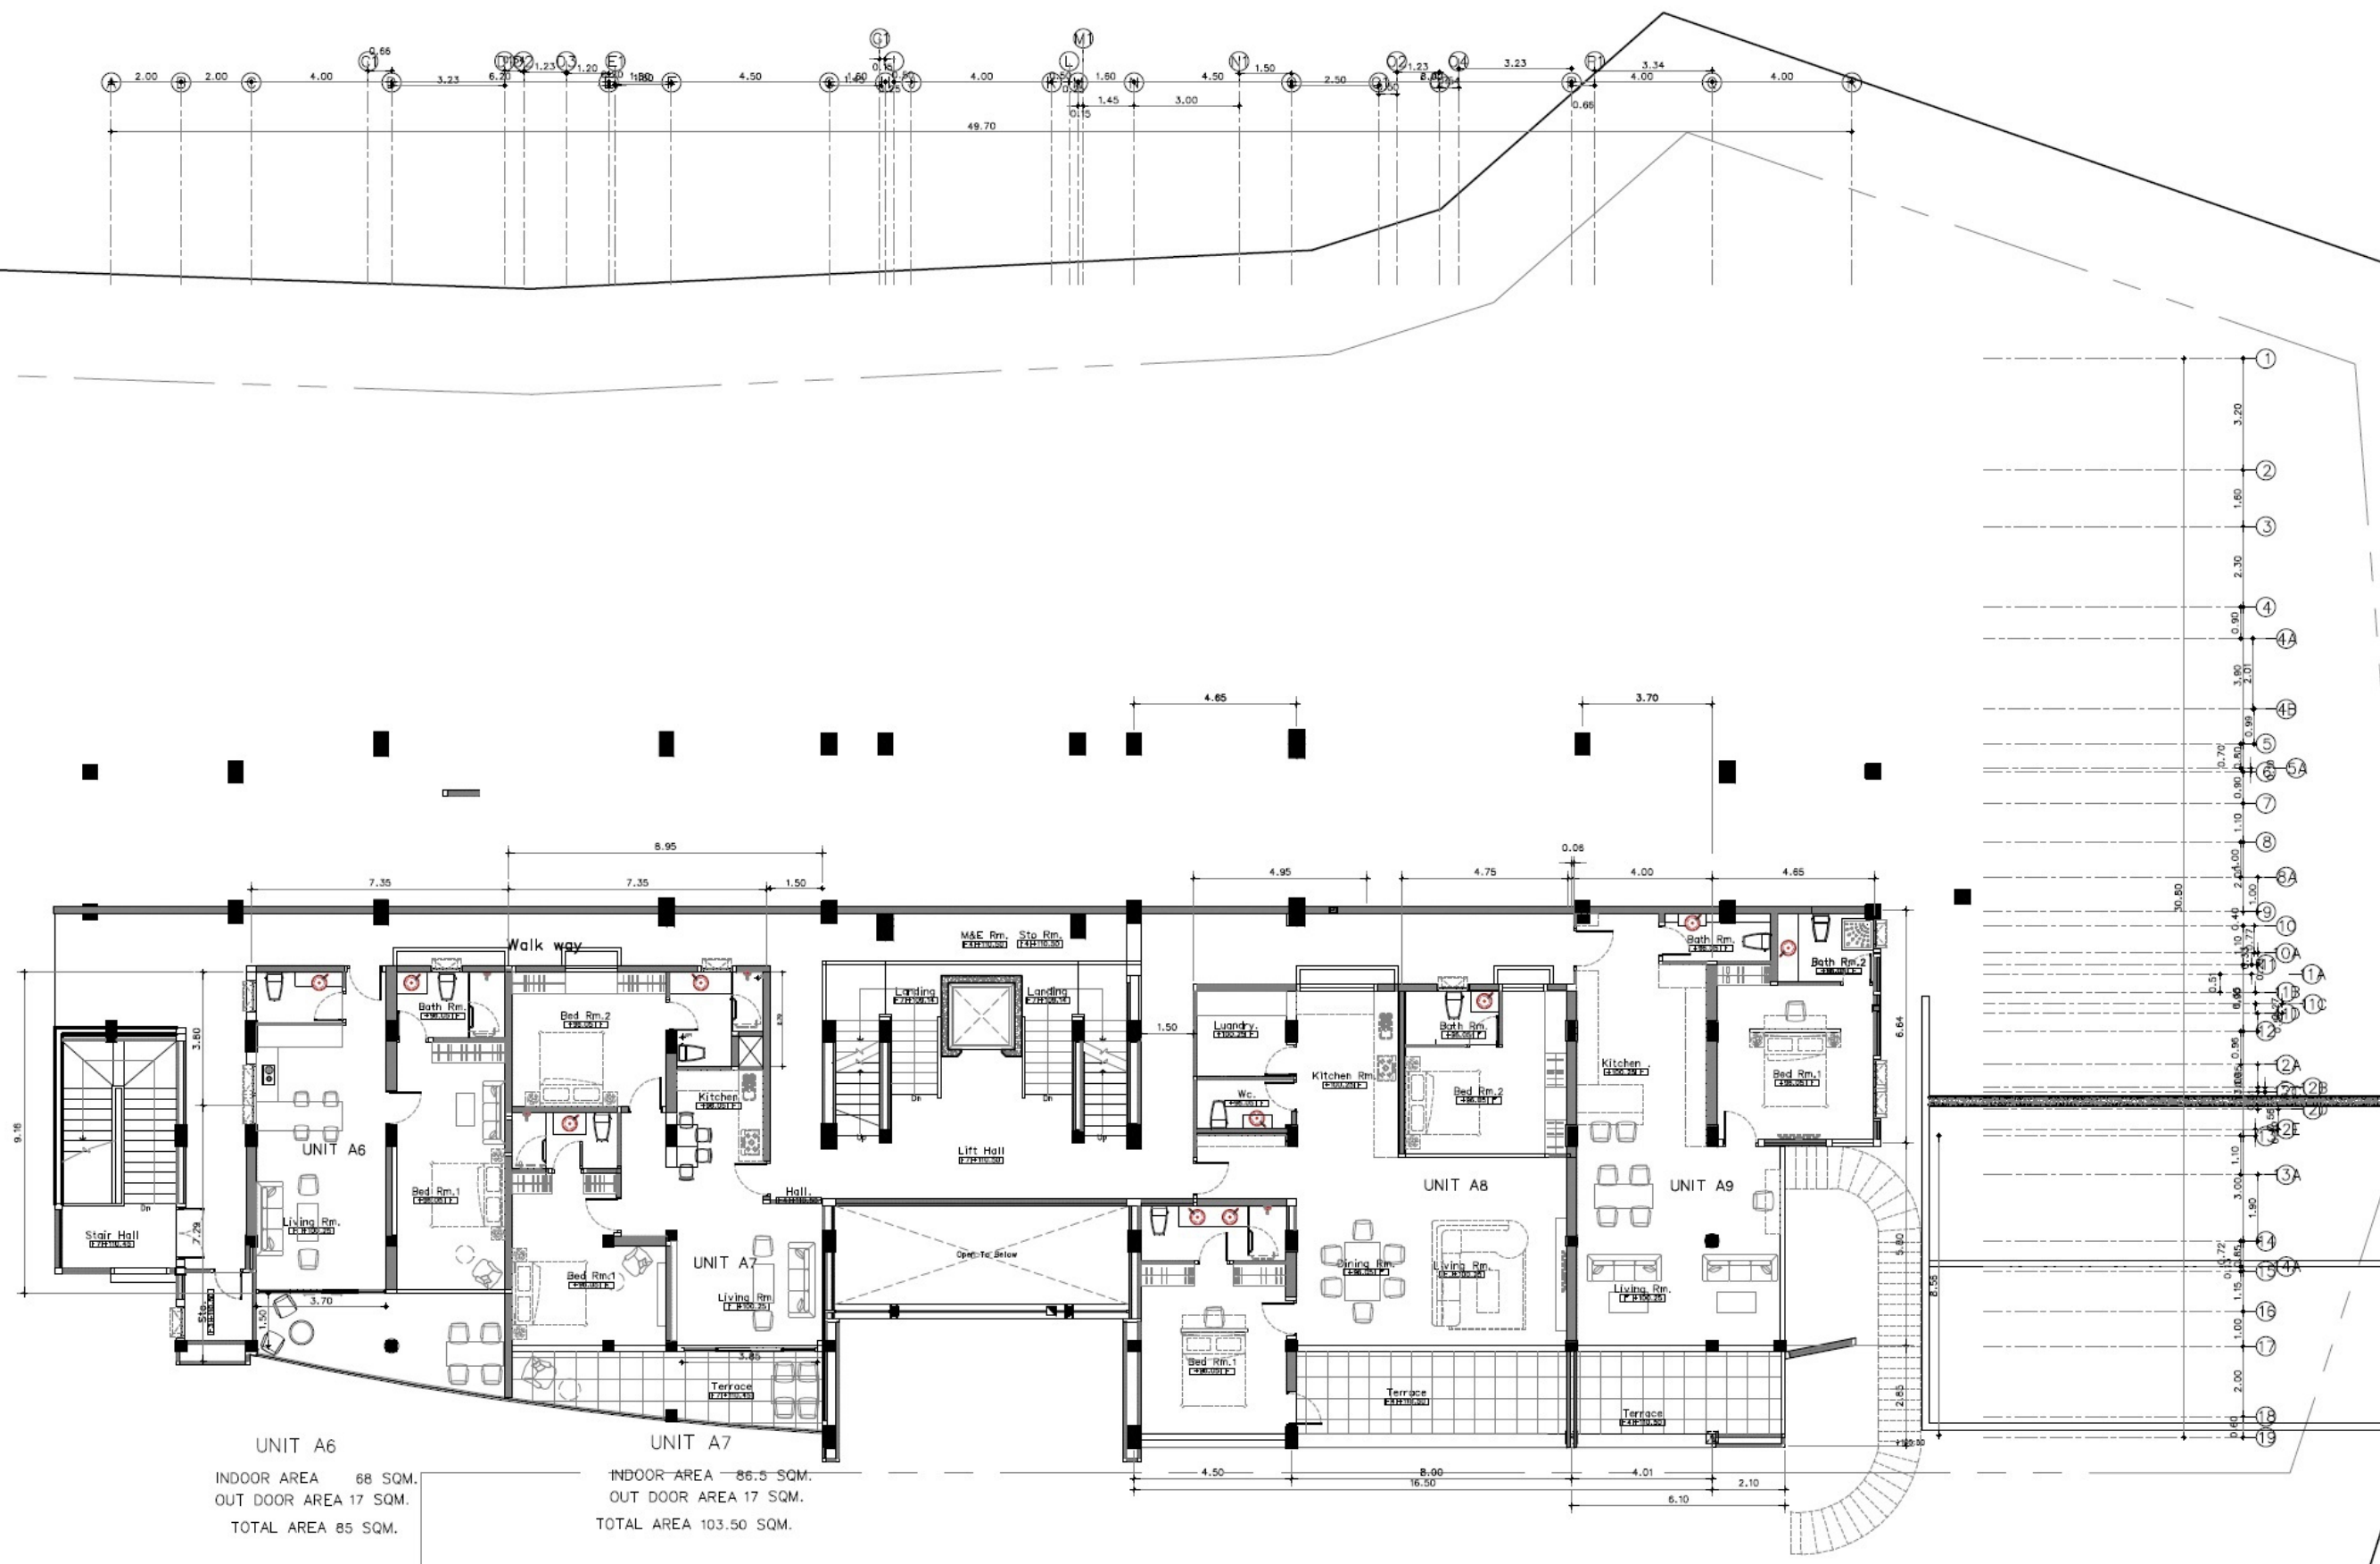
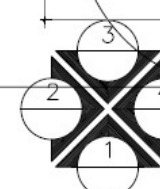
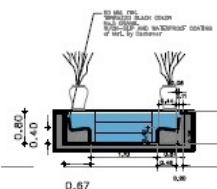


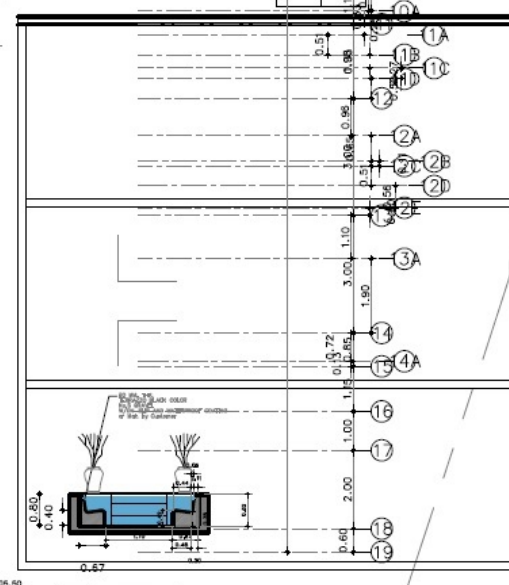


OPTION1.2-4Unit 1bed rm(2)&2bed rm(2)
UPDATE 14/2/2018
CONDOMINIUM-A
SECOND FLOOR PLAN
SCALE 1 : 100

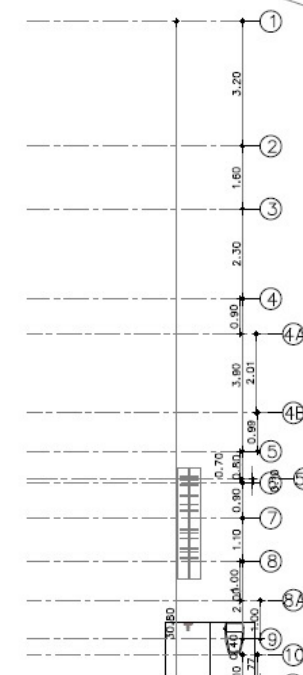

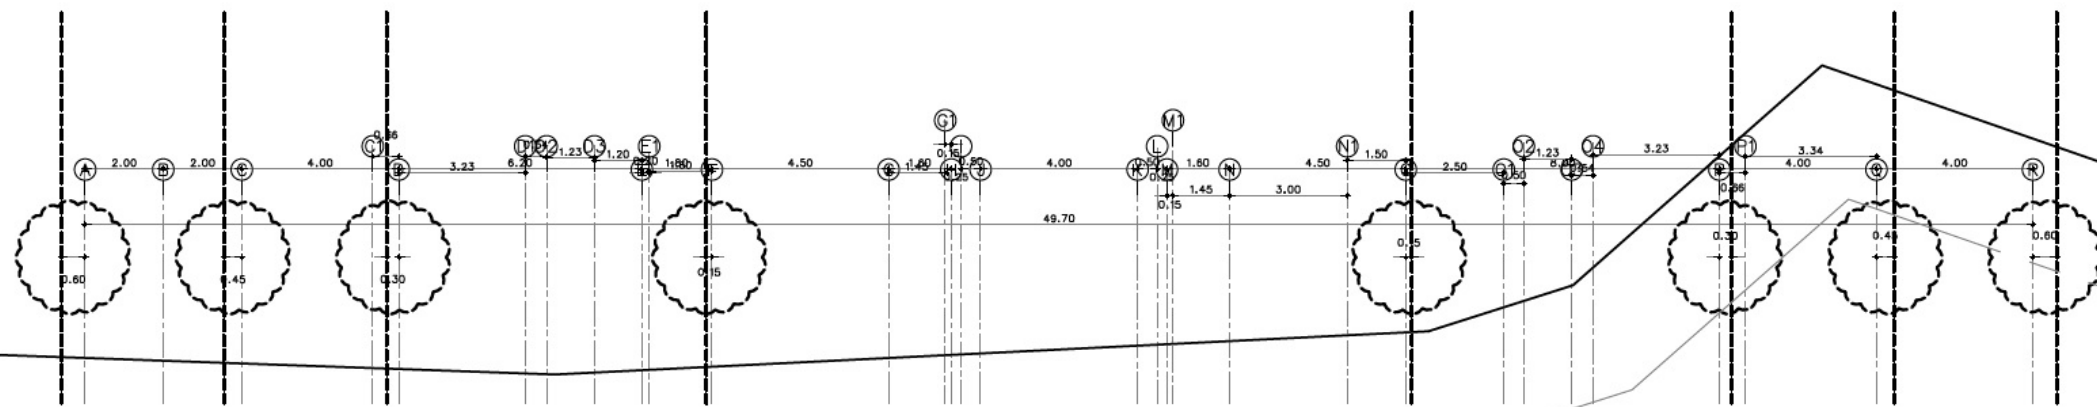

***NOTE: THIS PLAN JUST CHANGE FOR LIFT & STAIR LOCATION

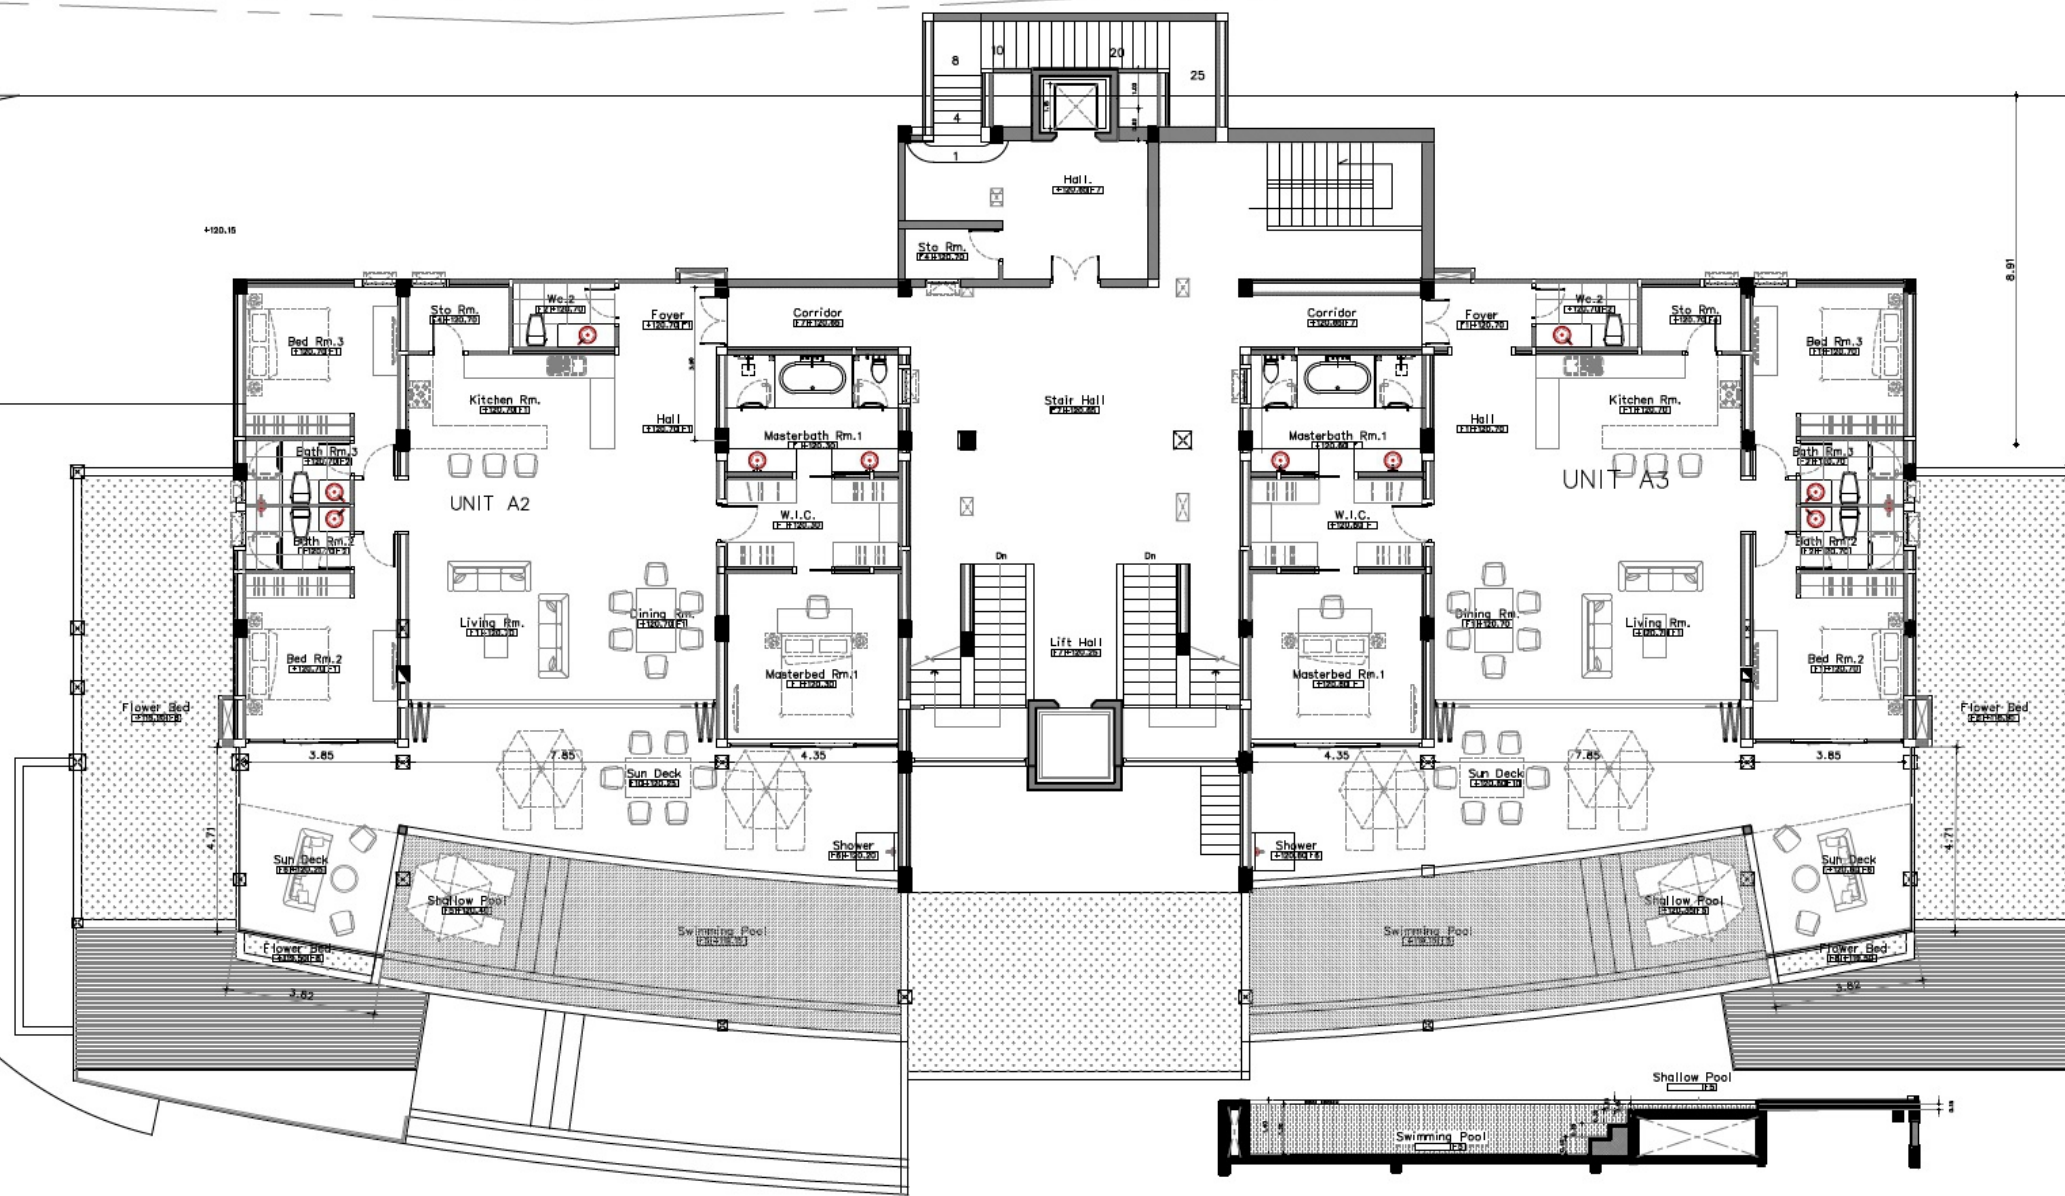


3-BED ROOM FOURTH FLOOR PLAN

SCALE 1 : 100

UNIT A2
INDOOR AREA 176.67 SQM.
TERRACE 68.84 SQM.
SWIMMING POOL 40.80 SQM.
TOTAL AREA 286.31 SQM.


UNIT A3
INDOOR AREA 171.67 SQM.
TERRACE 73.84 SQM.
SWIMMING POOL 40.80 SQM.
TOTAL AREA 286.31 SQM.

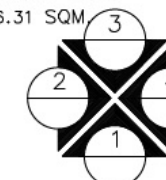

UPDATE 9/1/2018
CONDOMINIUM-A
3-BED ROOM FOURTH FLOOR PLAN

SCALE 1 : 100



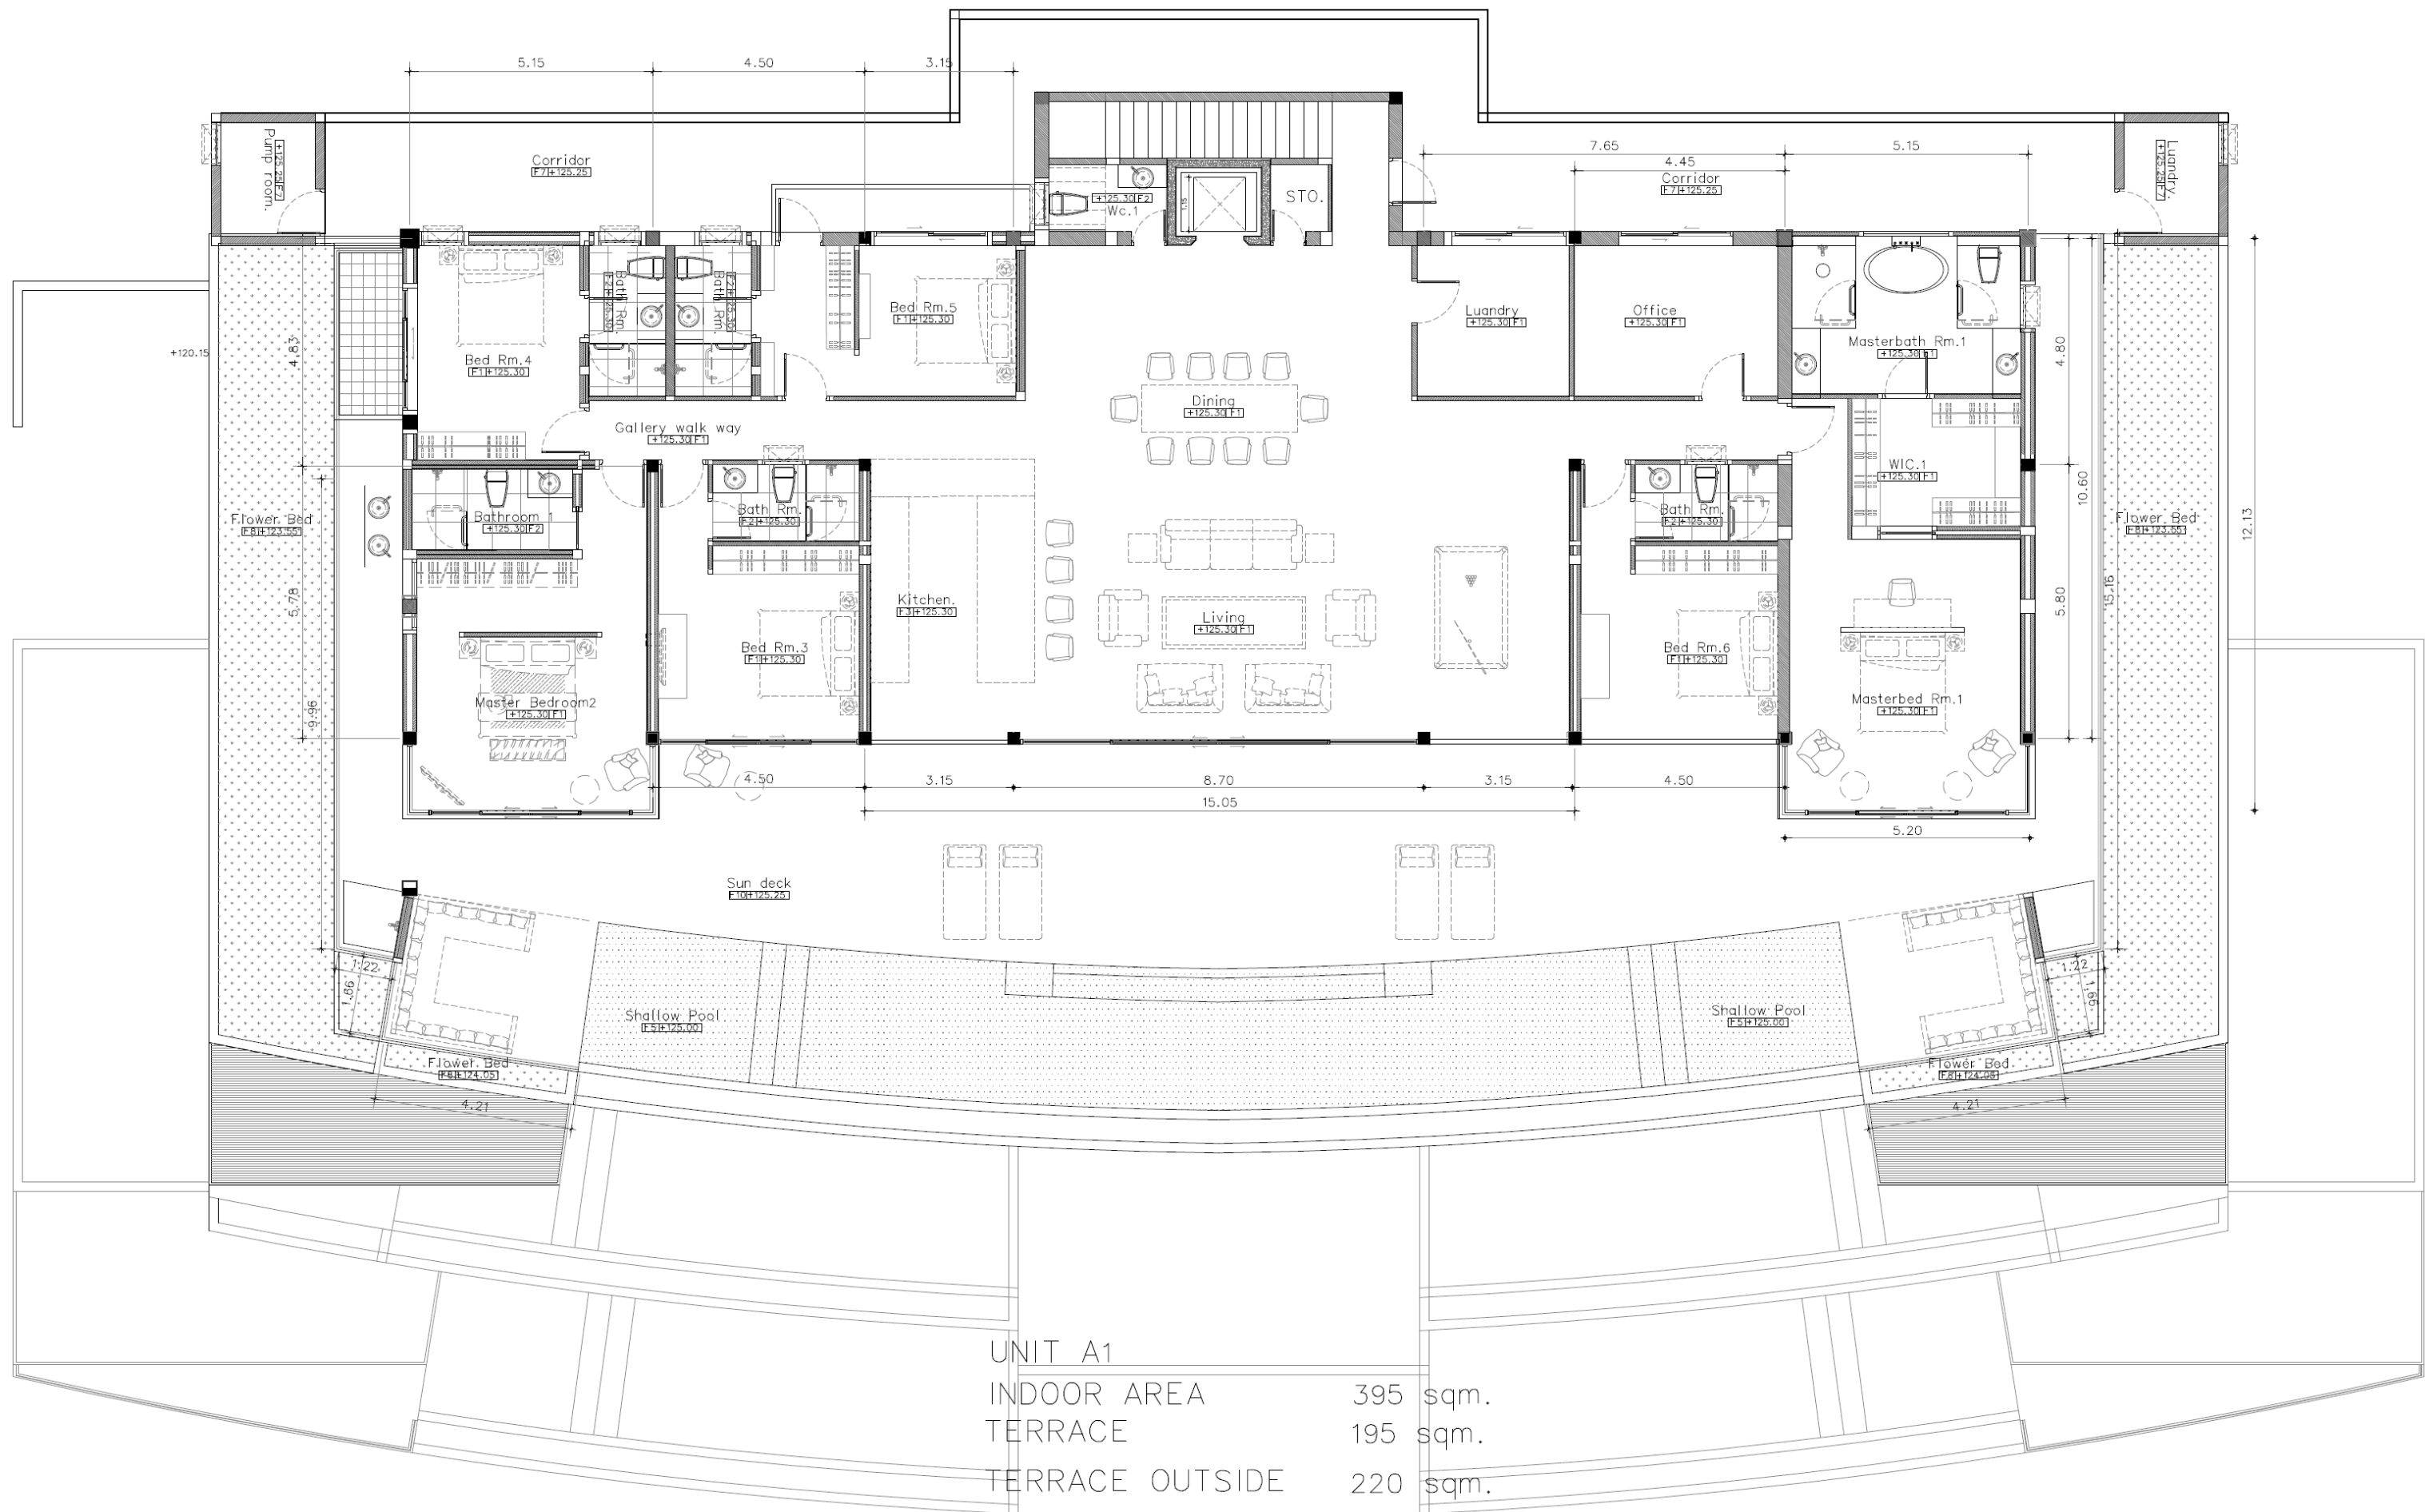

UPDATE 27/2/2019
 CONDOMINIUM-A-Unit A1 Option 6 bed rm.
 PENTHOUSE FIFTH FLOOR PLAN

SCALE 1 : 150

